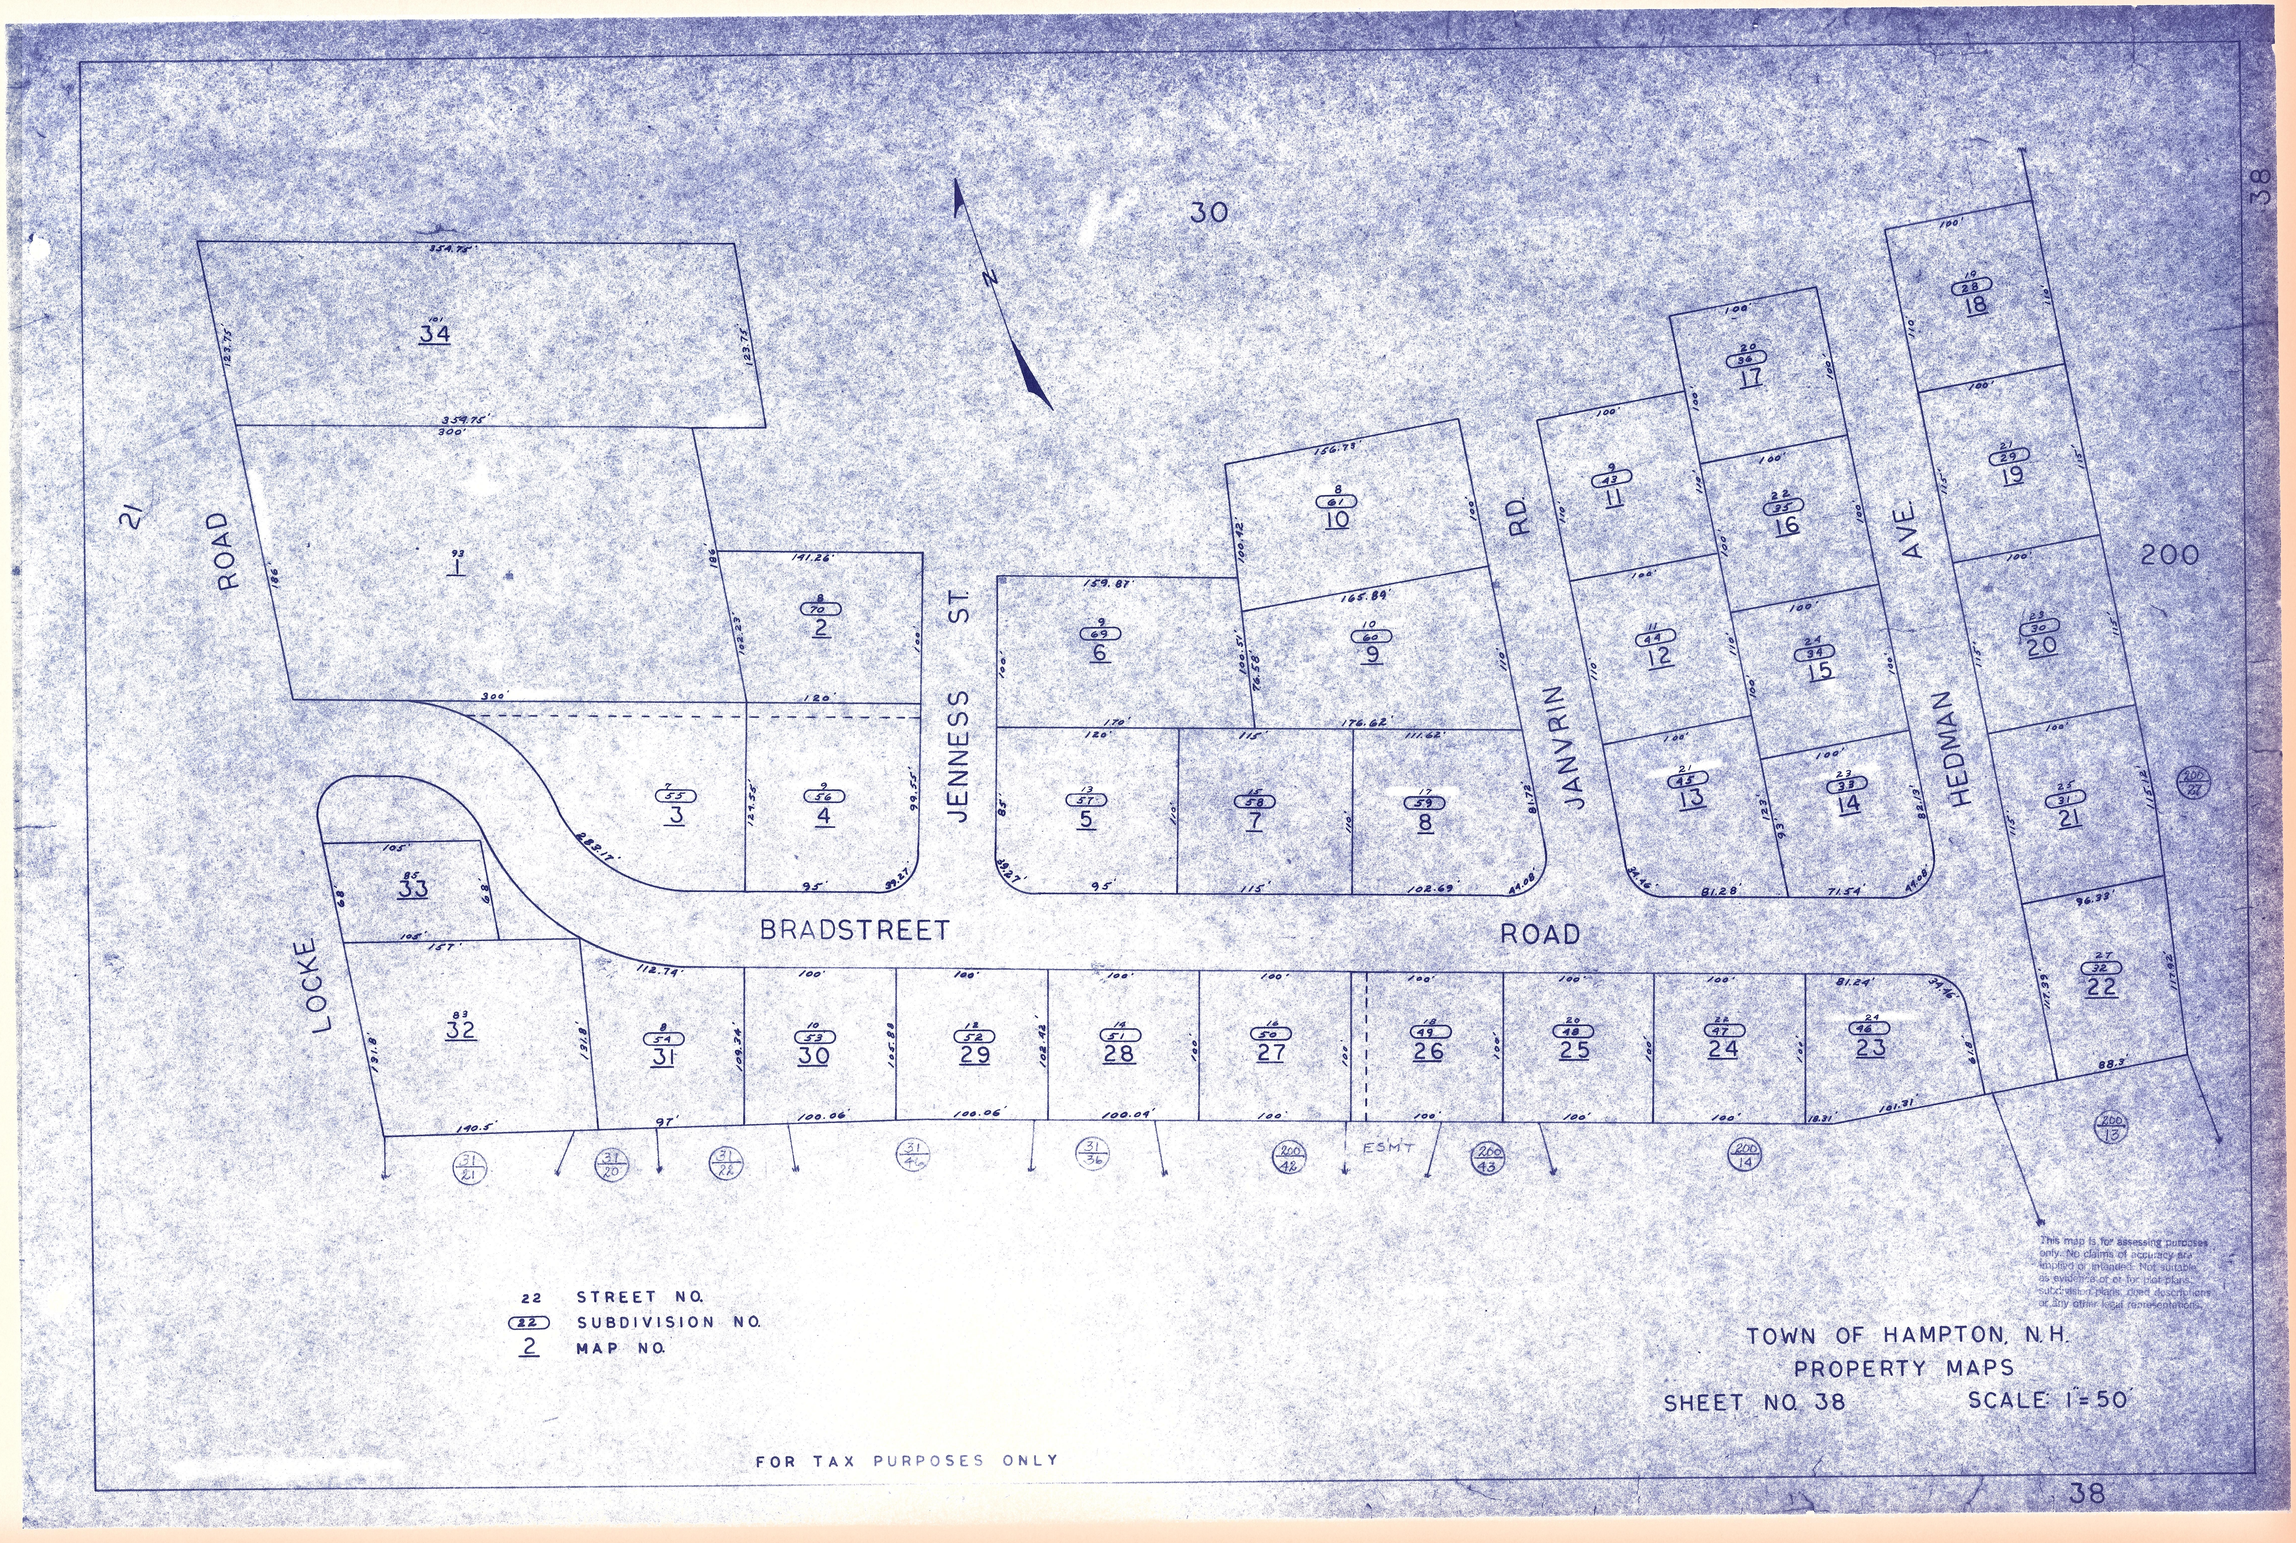
30
38
200
21
ROAD
BRADSTREET
ROAD
JENNESS ST
JANVRIN RD.
HEDMAN AVE.
LOCKE
ESMT
34
1
2
3
4
5
6
7
8
9
10
11
12
13
14
15
16
17
18
19
20
21
22
23
24
25
26
27
28
29
30
31
32
33
22 STREET NO.
(32) SUBDIVISION NO.
2 MAP NO.
This map is for assessing purposes only. No claim of accuracy for location or interest. Not suitable as evidence of or for plat plans, subdivision plans, deed descriptions or any other legal representations.
TOWN OF HAMPTON, N.H.
PROPERTY MAPS
SHEET NO. 38 SCALE: 1"=50'
FOR TAX PURPOSES ONLY
38